M. A. R. 57 (Rule 116) No. E 585312

Measurement Book

Serial No. .....

Name of work ..... From ..... To .....

Name of Contractor of nature of Agency .....

Date of commencement of work .....

Date	Full description, etc, of work	Dimensions				Contents	Reference to last Measurement
		Number	Length	Breadth	Depth		
1	2	3	4	5	6	7	8

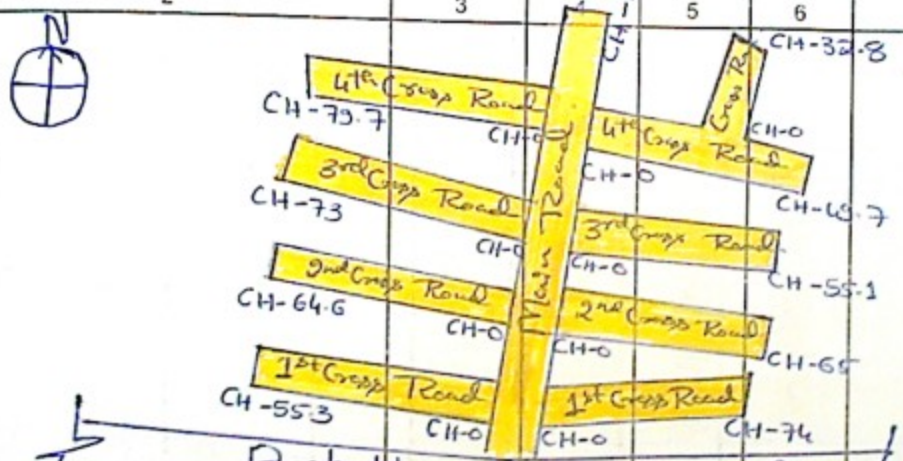

INDEX

Asphalt Road

MUNIRAJU LAYOUT

ಕಾರ್ಯಪಾಲಕ ಅಭಿಯಂತರರು ಅಭಿವೃದ್ಧಿ ಇಲಾಖೆ
ಬಿ.ಬಿ.ಎಂ.ಪಿ. ಬೆಂಗಳೂರು-100

MEASUREMENT BOOK

Date	Full description, etc, of work	Dimensions				Contents	Reference to last Measurement
		Number	Length	Breadth	Depth		
1	2	3	4	5	6	7	8

INDEX

Asphalt Road

SAI NAGAR PHASE 1 AND PHASE 3

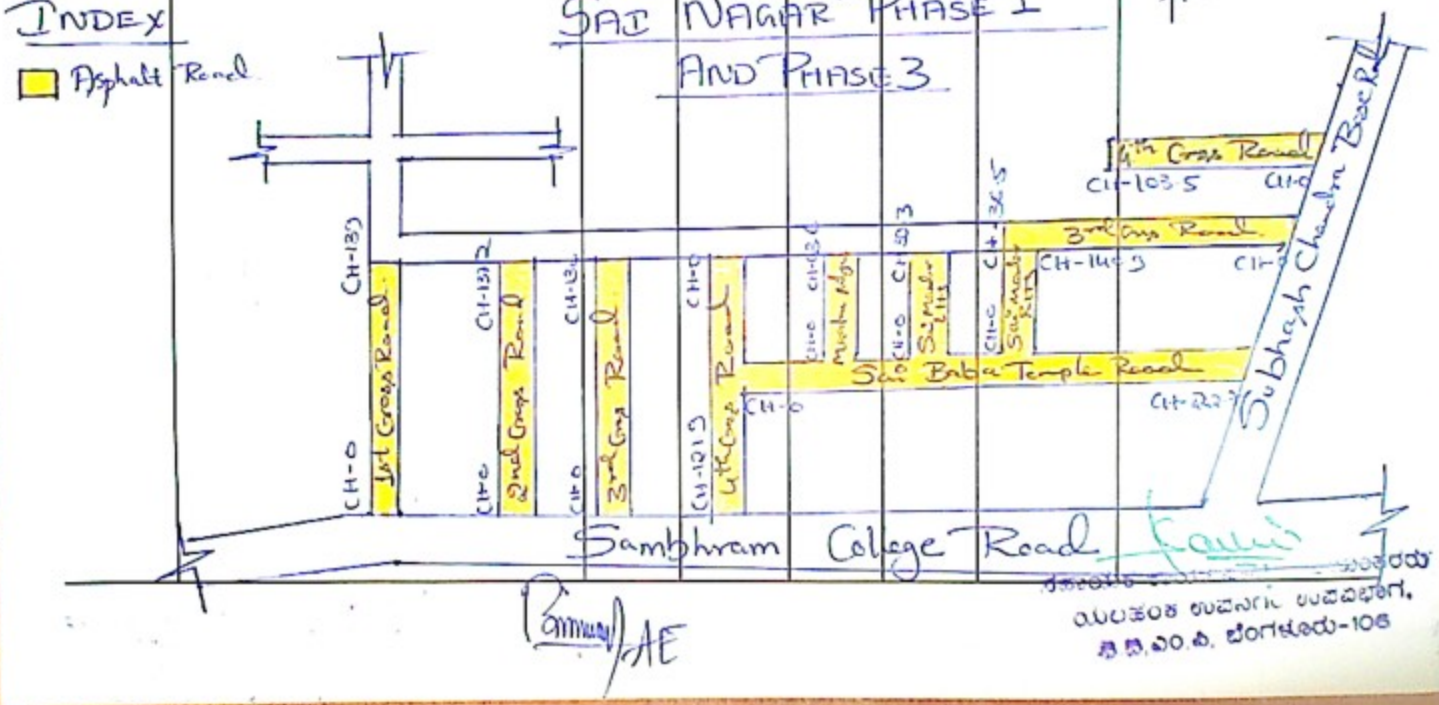

Commn/AE

ಮುಖ್ಯ ಅಭಿಯಂತರರು
ಯಲಹಂಕ ಉಪನಗರ ಯೋಜನೆಗಳು,
ಬಿ.ಡಿ.ಎ. ಬೆಂಗಳೂರು-106

Serial No. .....
Name of work ....
Name of Contrac
Date of commen

Date	Full
1	

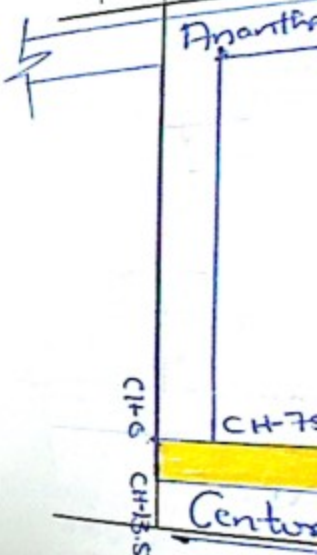

M. A. R. 57 (Rule 116) No. E

Measurement Book

585313

Serial No. ..... From ..... To .....

Name of work .....

Name of Contractor of nature of Agency .....

Date of commencement of work .....

Date	Full description, etc, of work	Number	Dimensions: Length	Dimensions: Breadth	Dimensions: Depth	Contents	Reference to last Measurement
1	2	3	4	5	6	7	8

AE

ಸಹಾಯಕ ಕಾರ್ಯಪಾಲಕ ಅಭಿಯಂತರರ
ಯಲಹಂಕ ಉಪನಗರ ಉಪವಿಭಾಗ.
ಬಿ.ಬಿ.ಎಂ.ಪಿ. ಬೆಂಗಳೂರು-106

MEASUREMENT BOOK

Date	Full description, etc, of work	Dimensions				Contents	Reference to last Measurement
		Number	Length	Breadth	Depth		
1	2	3	4	5	6	7	8

DUO MARVEL LAYOUT

Serial No. .....
Name of work .....
Name of Contractor of na
Date of commencement

Date	Full descripti
1	2

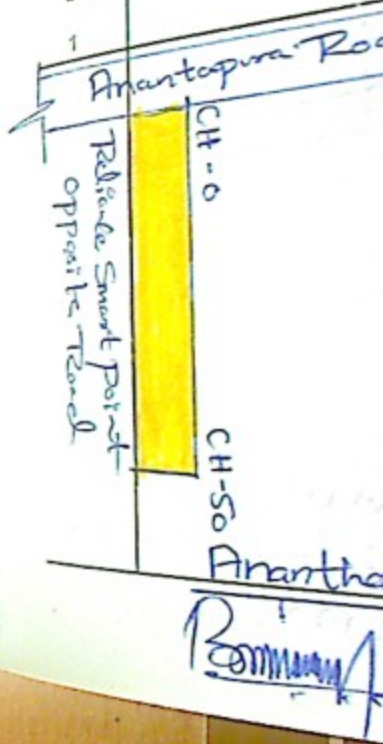

M. A. R. 57 (Rule 116) No. E

Measurement Book

585314

Serial No. .....

Name of work ..... From ..... To .....

Name of Contractor of nature of Agency .....

Date of commencement of work.....

Date	Full description, etc. of work	Number	Dimensions: Length	Dimensions: Breadth	Dimensions: Depth	Contents	Reference to last Measurement
1	2	3	4	5	6	7	8

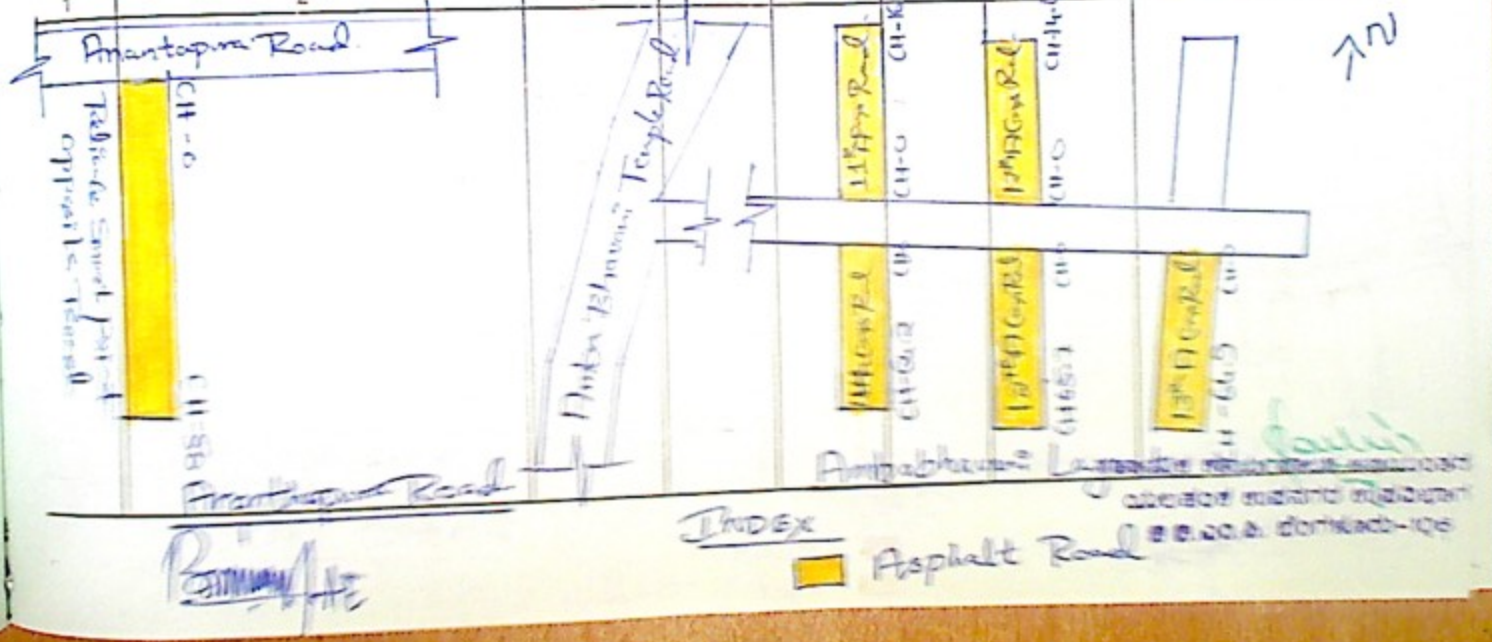

MEASUREMENT BOOK

Date	Full description, etc, of work	Dimensions				Contents	Reference to last Measurement
		Number	Length	Breadth	Depth		
1	2	3	4	5	6	7	8

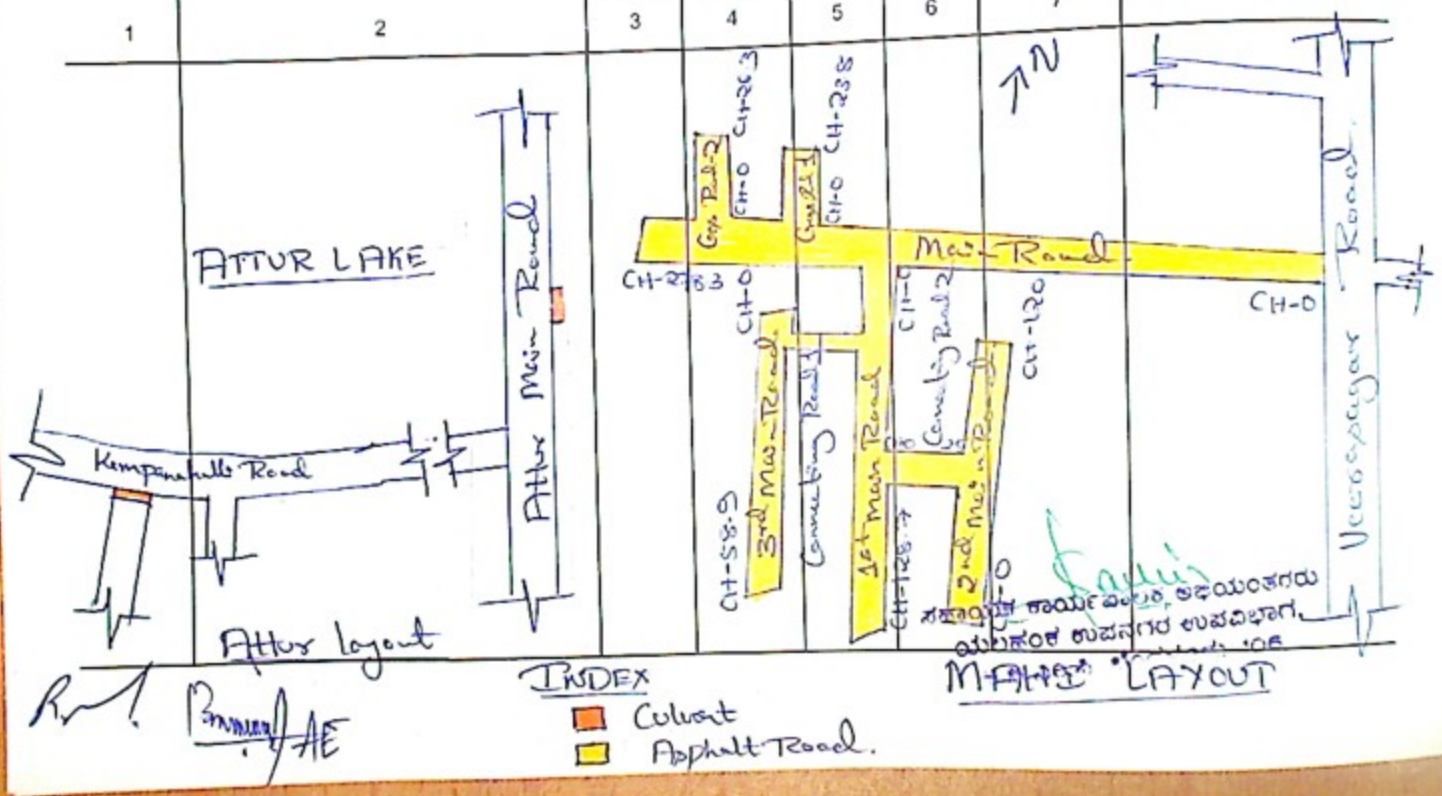

Serial No. .....

Name of work .....

Name of Contractor of nat

To [illegible] Date of commencement o

Date

2

Gross

FSD =

CGST =

SGST =

IT =

LC =

CBP =

Royalty =